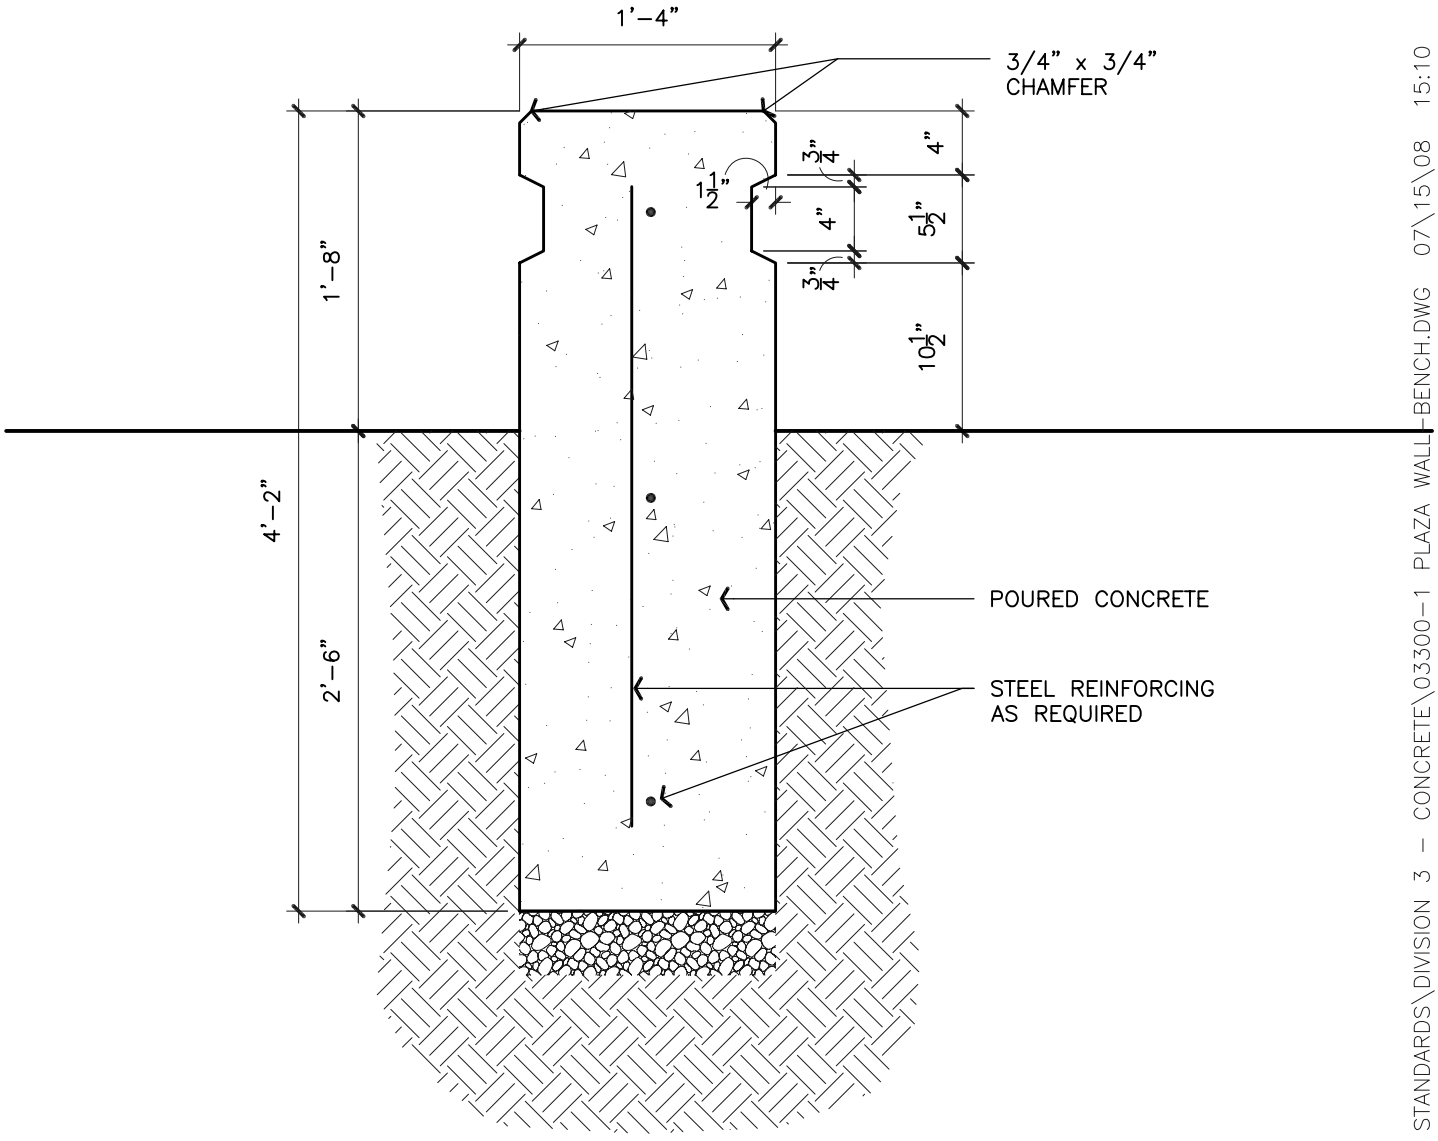

PLAZA WALL/BENCH

SCALE: 1"=1'-0"

L:\STANDARDS\CONSTRUCTION STANDARDS\DIVISION 3 – CONCRETE\03300-1 PLAZA WALL-BENCH.DWG 07\15\08 15:10
REVISION/CREATION DATE: 6/26/08